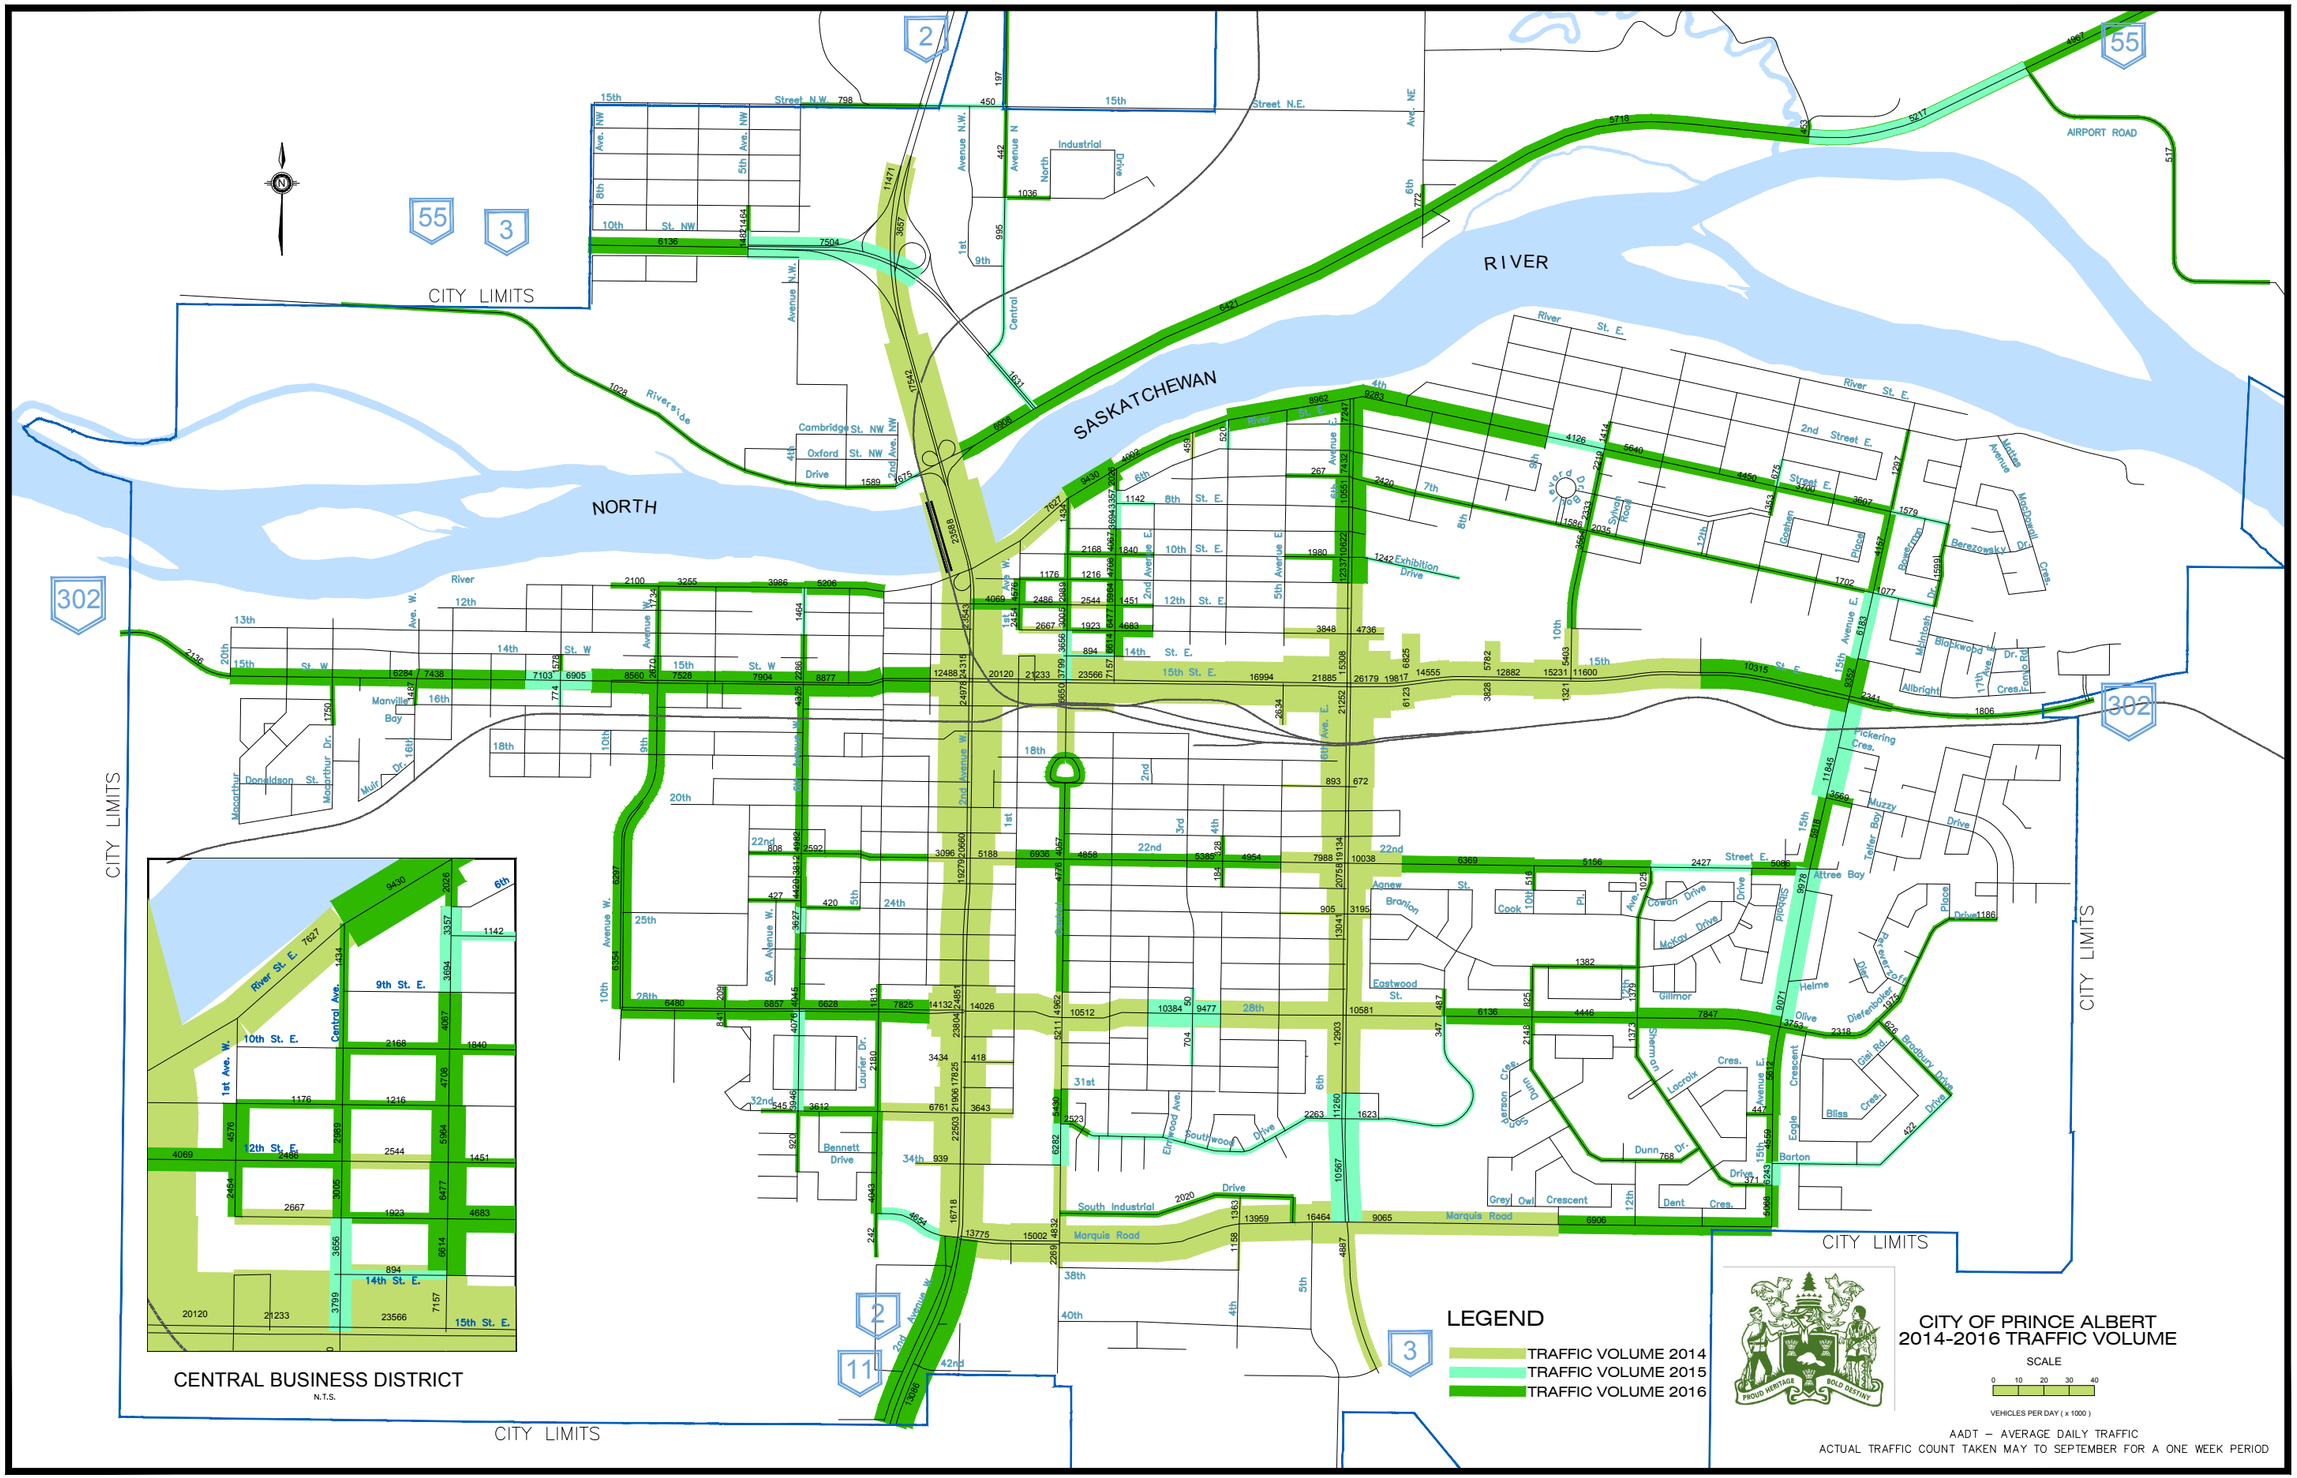

TRAFFIC\Tr_Vol16.dwg
JANUARY 2017